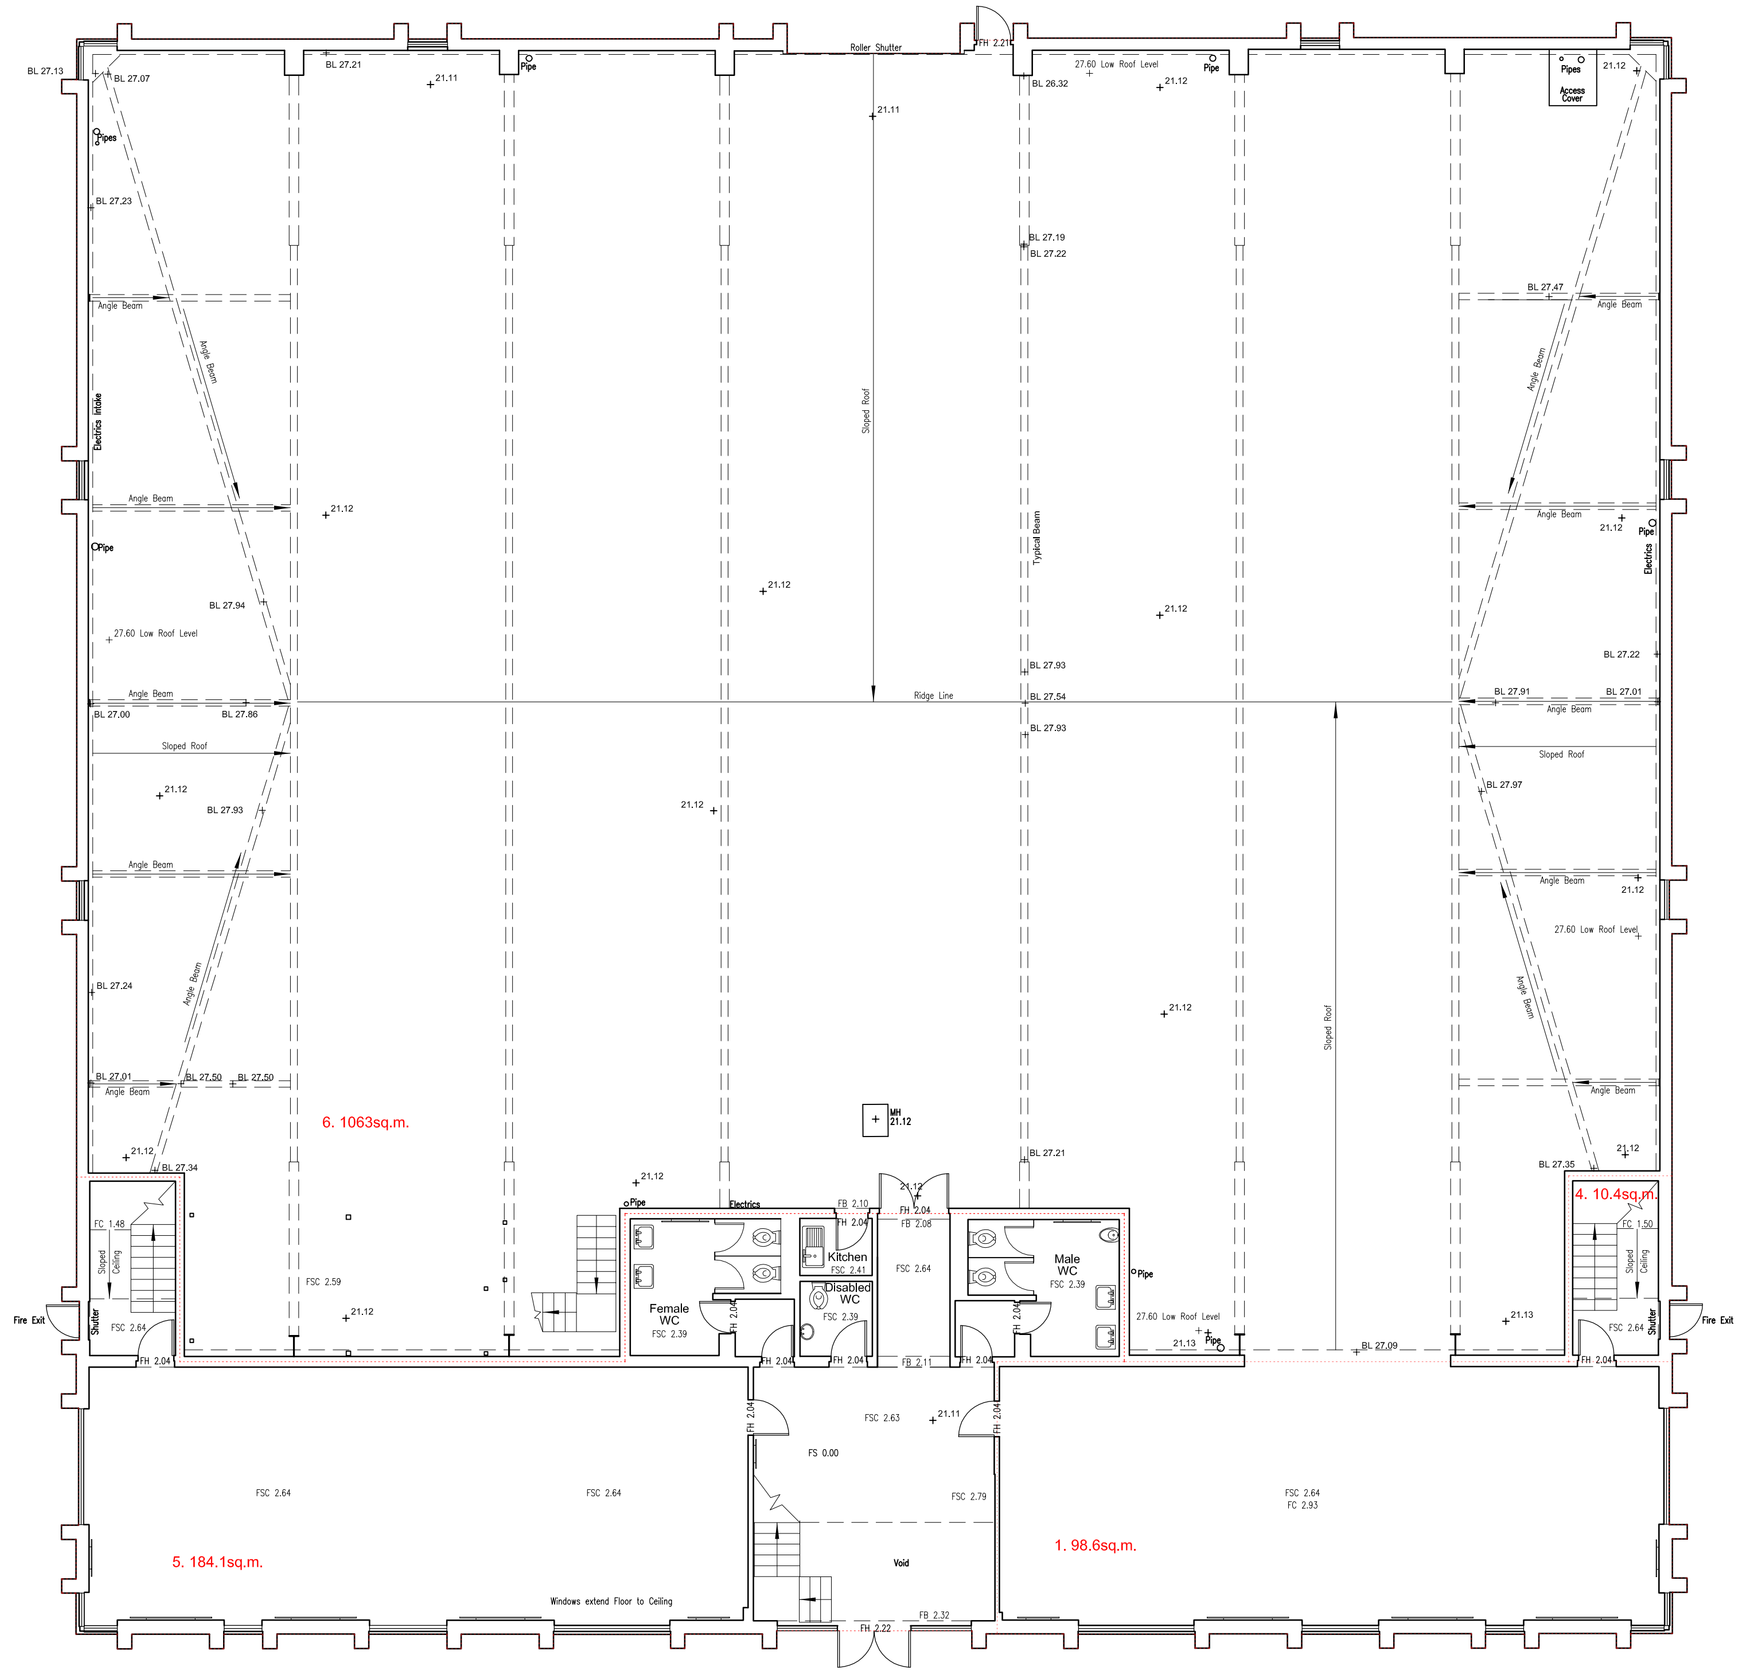

PROPOSED GROUND FLOOR

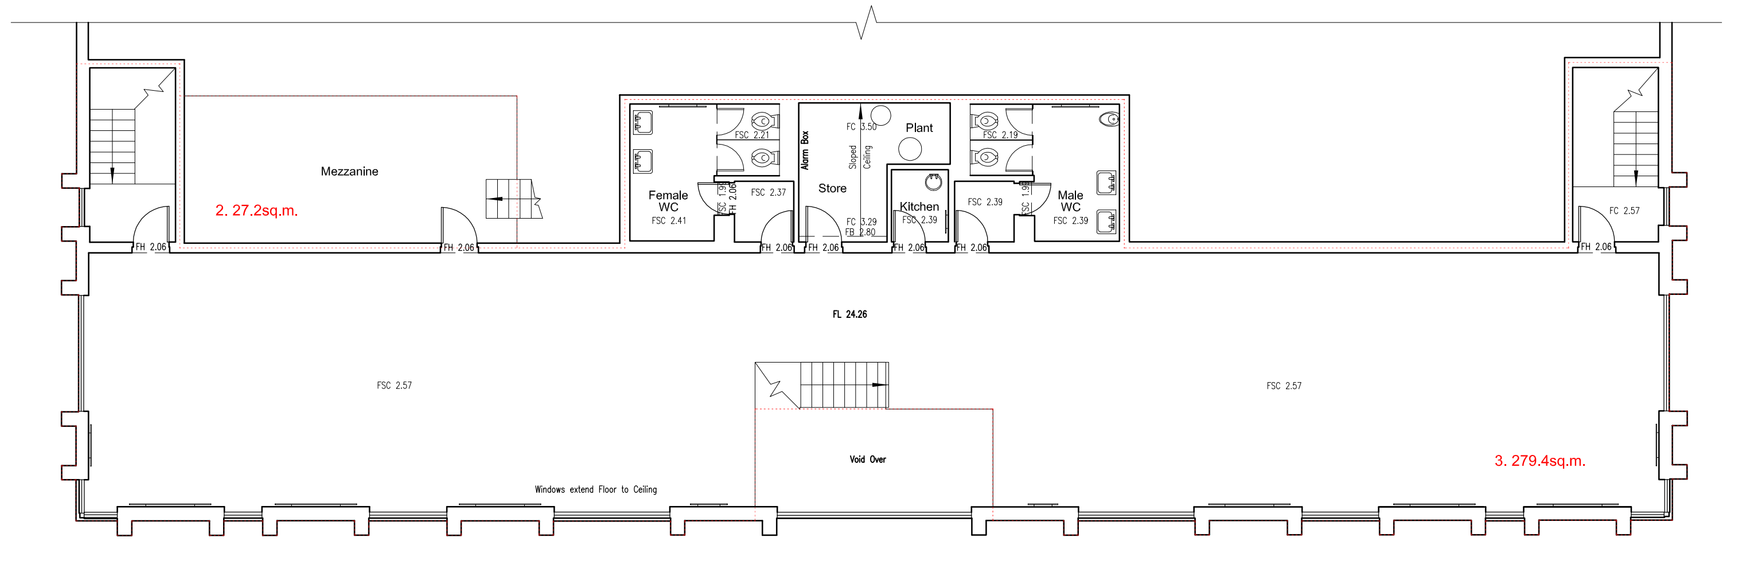

PROPOSED FIRST FLOOR

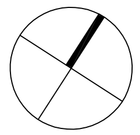

Disclaimer

The contractor is to check all dimensions on site and inform the contract administrator/project manager of any discrepancies.

All work is to comply in every aspect with the Building Regulations, Codes of Practice and British Standards.

This drawing is to be read in conjunction with all other contract drawings and specifications.

rev	date	details	by

1. Undercroft 98.6sq.m.
2. Mezzanine 27.2sq.m.
3. First Floor Offices 279.4sq.m.
4. Ground Floor Offices 1 10.4sq.m.
5. Ground Floor Offices 2 184.1sq.m.
6. Warehouse 1063sq.m.

0 1M 2M 3M 4M 5M
0.5M
SCALE BAR

CLIENT SEGRO
PROJECT 122 MALTON AVENUE, SLOUGH
DRAWING PROPOSED FLOOR PLANS

DRAWN RJD
SCALE @ A1 1:100
DATE JUL 2014

PROJECT No. B1425625
DRAWING No. P01
REV

TFT
Tuffin Ferraby Taylor LLP