Location Plan

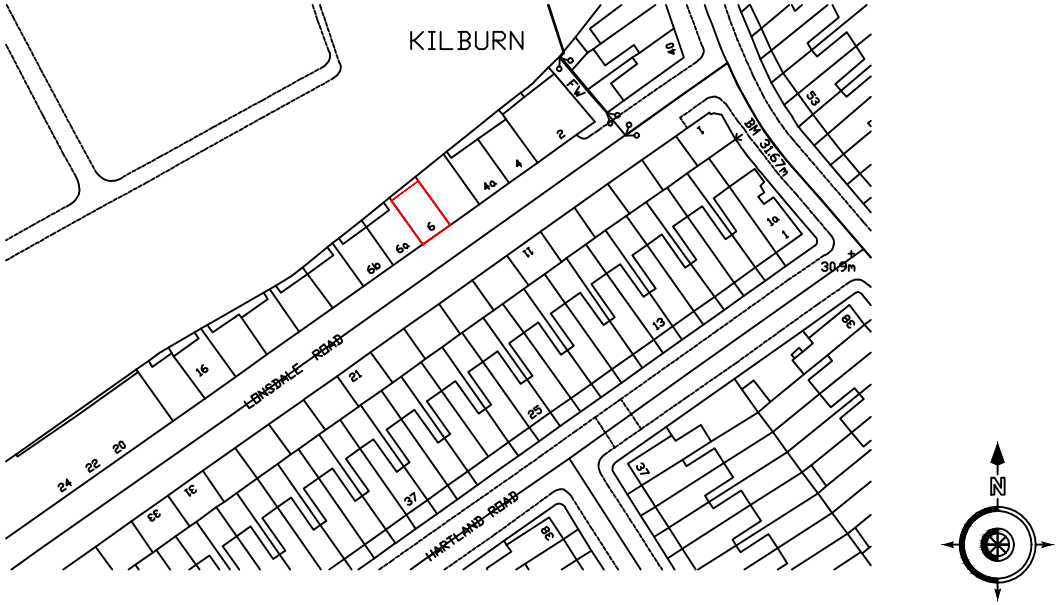

This drawing and information shown are the copyright of 2scale ltd

Key

Demise

2Scale ltd
Linn Hey London Road Dunton Green Kent TN13 2TJ
Tel : 07903 198764
email : lisa.couse@2scale.co.uk
www.2scale.co.uk

Client: Akoya Lonsdale Ltd

Project: 6, Lonsdale Road
London NW6 6RD

Title: Location Plan

Scale: 1:1250 @ A4

Date: 27.09.23

Drawn By: LJP

Checked By:

Project No: 0778

Dwg. No: LP00

Rev.