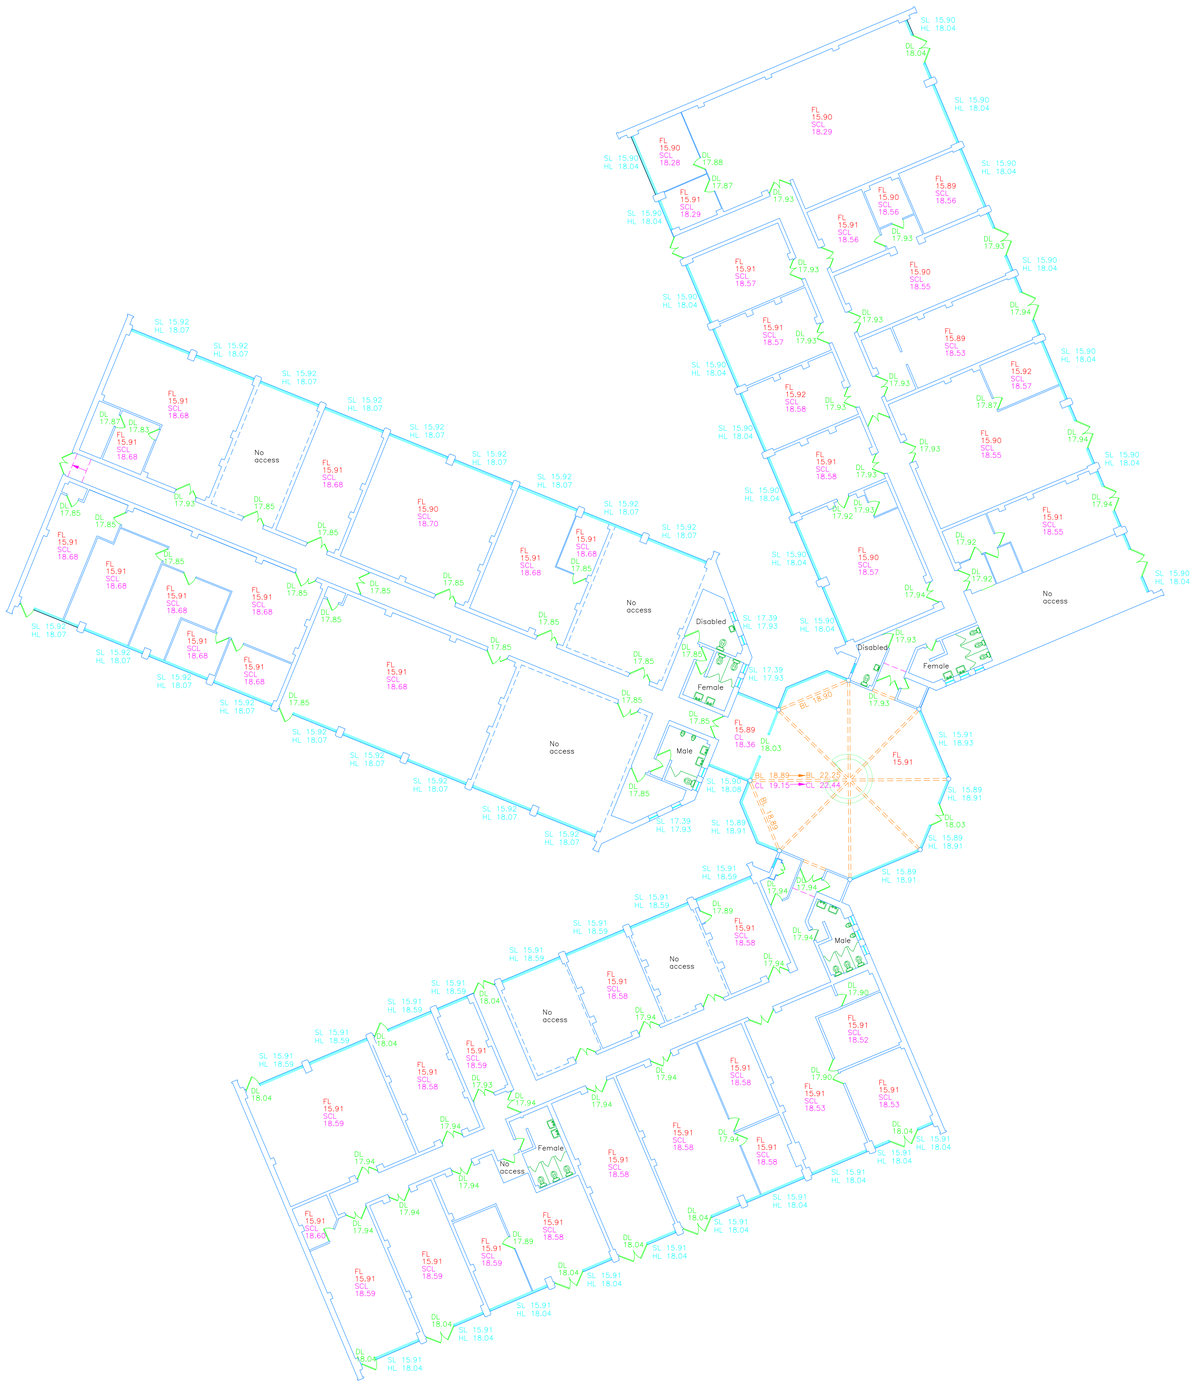

ABBREVIATIONS

Al	Alarm	DL	Door Level	Pi	Pipe
AB	Air Brick	EB	Electricity Box	PP	Pattress Plate
AC	Air Conditioning	ESG	Electrical Switchgear	PRF	Post & Rail Fence
Apx	Approximate	EL	Electricity Cover	R	Render or Step Rise
B	Bollard	FA	Fire Alarm	Rad	Radiator
BD	Beam Depth	FCH	False Ceiling Height	RE	Rodding Eye
BH	Beam Height	FCL	False Ceiling Level	RL	Rafter Level
BL	Beam Soffit Level	FH	Fire Hydrant	RSD	Roller Shutter Door
BP	Brick Paviors	FL	Floor Level	RSDL	Roller Shutter Door Level
BRW	Brick Retaining Wall	FP	Flag Pole	S	Floor to Sill Height
BT	British Telecom	G	Gully	SCH	Suspended Ceiling Height
BTCB	BT Control Box	Ga	Gravel Surface	SCL	Suspended Ceiling Level
BW	Brick Wall	GL	Girder Level	SD	Satellite Dish
BWF	Barb Wire Fence	GP	Gatepost	Si	Sign
C	Column	GV	Gas Valve	Ski	Skirting Board
CB	Crash Barrier	H	Floor To Head Height	Sky	Skylight
CBF	Close Boarded Fence	HL	Window Head Level	SL	Window Sill Level
CBL	Corbel Level	Ht	Height	Sn	Sign
CH	Ceiling Height	HV	High Voltage	SP	Arch Springing Height
CHa	Ceiling Hatch	IC	Inspection Cover	SpL	Arch Springing Level
CL	Ceiling Level	IL	Invert Level	SPS	Stone Paving Slabs
Conc	Concrete Surface	JL	Joist Level	SV	Stop Valve
Cov	Coving	KO	Kerb Outlet	Ta	Tarmac Surface
CPF	Concrete Panel Fence	Li	Light	TL	Threshold Level
CPS	Concrete Paving Slabs	Max	Maximum height	TP	Telephone Pole / Trial Pit
CR	Arch Crown Height	Mez	Mezzanine	TPS	Tactile Paving Slabs
CrL	Arch Crown Level	MCL	Mezzanine Ceiling Level	US	Underside
CSU	Ceiling Slopes Up	MFL	Mezzanine Floor Level	UTL	Unable To Lift
CTV	Cable Television	MH	Manhole	Ve	Vent
Cub	Cupboard	Min	Minimum height	VP	Vent Pipe
D	Diameter or Doors	OP	Ornamental Planting	WM	Water Meter
DH	Door Height	P	Post	→	Direction indicates rise

NOTES

PLAN GRID IS LOCAL BASED UPON O.S. NATIONAL GRID
SITE CENTRED ON SURVEY STATION PS01. SCALE FACTOR=1

ALL LEVELS RELATE TO ORDNANCE DATUM, (OSGM15)
ESTABLISHED USING THE O.S. NATIONAL ACTIVE GPS NETWORK

Issue	Details	By	Chk'd	Date
00	Original issue	KM	SA	19/06/23

SHEET LAYOUT

N

Scale 1:200

0.0 2.0 4.0 6.0 8.0 10.0 12.0 14.0 16.0 18.0
metres

SURVEYED BY	DRAWN BY	SCALE
CD/SA	KM	1:200 @ A1
DATE OF ISSUE	JUNE 2023	

TITLE

QUEENSWAY BUSINESS CENTRE
DUNLOP WAY
SCUNTHORPE

GROUND FLOOR PLAN

DRAWING No.	ISSUE
PS-2350-GF SHEET 1 OF 1	00

PARAGON SURVEYS
Chartered Surveyors
GEOMATICS: Land & Engineering Surveyors
8 Carr House Lane
Wrightington
Wigan
Greater Manchester
WN6 9SH
T: (01257) 453200
E: post@ParagonSurveys.co.uk
Northern Office: Gosforth Lodge, Gosforth, Seascale, Cumbria. CA20 1AS