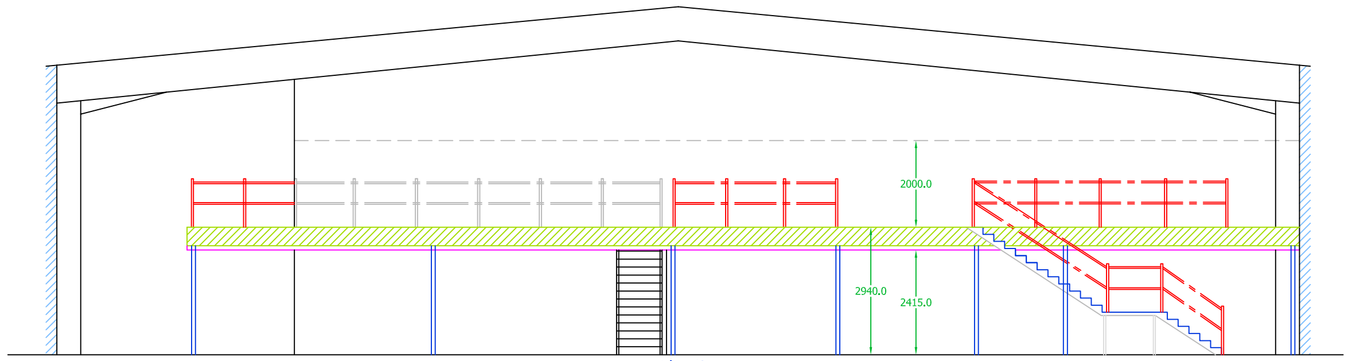

Elevation

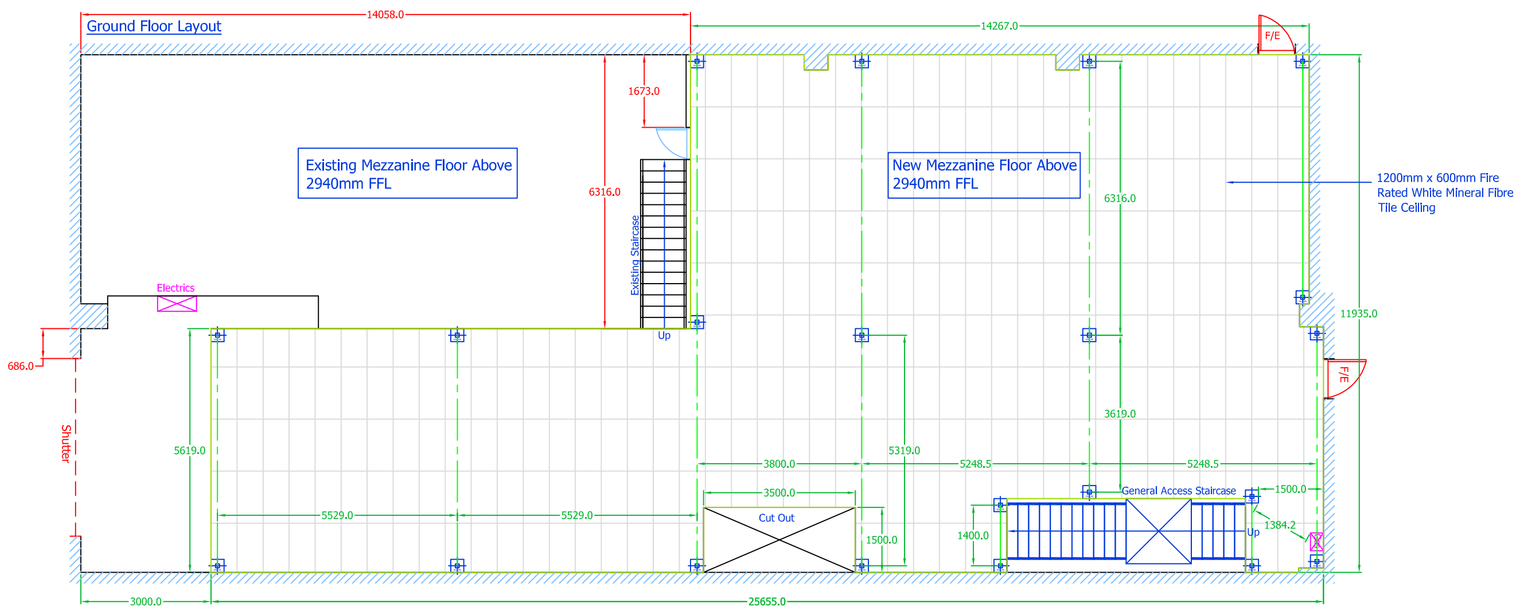

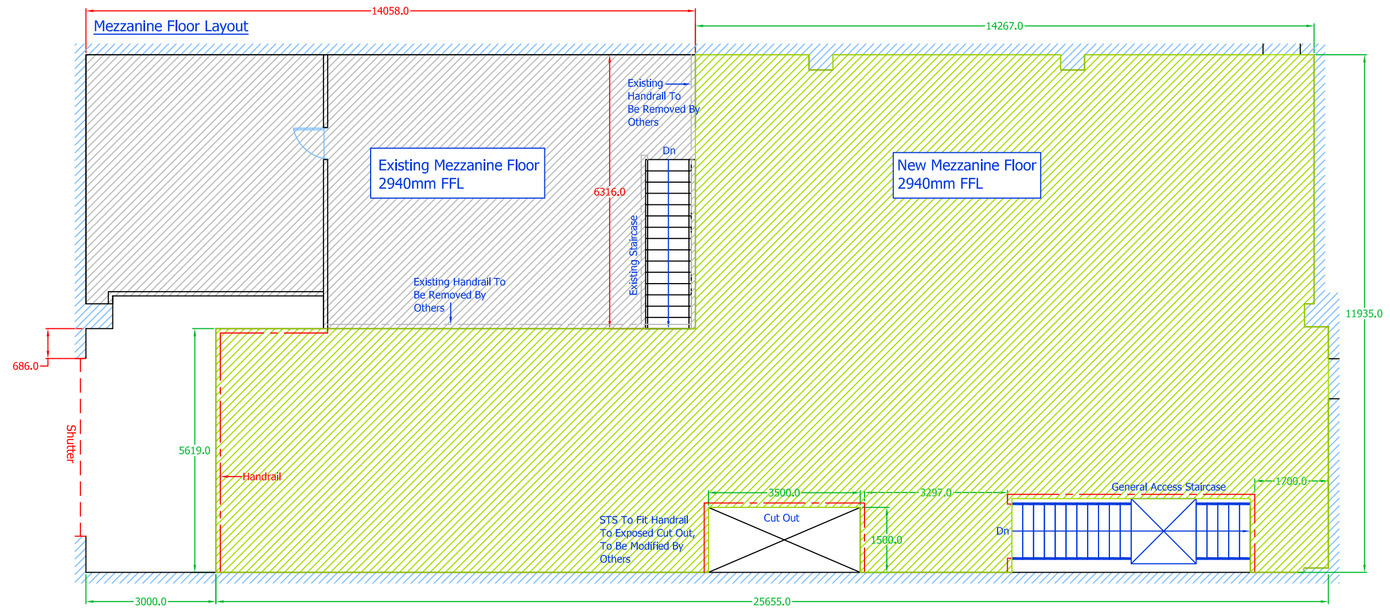

Mezzanine Floor Detail

All Mezzanine Detail Is
Subject To A Detailed Site Survey

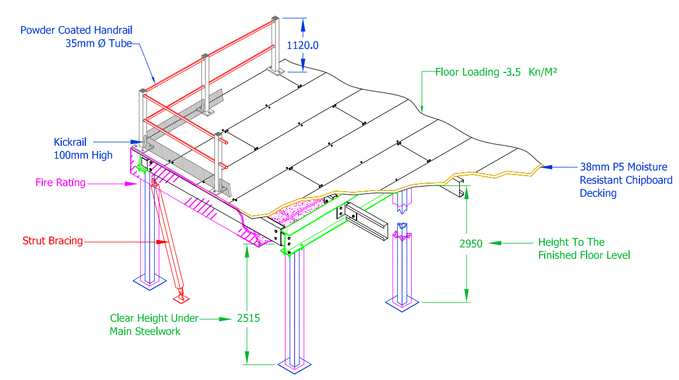

Mezzanine Floor Conforms To:

BRE Digest 437 Specification

Strut braces will be added to this design in order to conform to BRE Digest 437, their position may cause obstruction.

STS Storage Systems Ltd
Unit 5, Lidstone Court (Clidesdale),
George Green, Buckinghamshire,
SL3 6AG
Tel : 01753 821166
www.stsstorage.co.uk
sales@stsstorage.co.uk

STS Storage Systems; Innovating Mezzanine Floors, Pallet Racking & Warehouse Shelving Storage Solutions Since 1981

Project / Site Address

CSS Group
Unit 12C
Western Trade Centre
Bracknell
RG12 1RW

Date	Drawn By	AK
15/03/21	Survey By	MH

Drawing No	Rev	Scale	Size
D8088	-	1:100	A1

Rev	Date	Description	Drawn

General Notes

Drawing Is Subject To Detailed Site Survey
DO NOT SCALE FROM DRAWING
Critical / Datum Dimensions Shown in Red
All Dimensions in mm

No Part Of This Drawing May Be Reproduced In Part Or In Whole, The Information Contained In This Drawing Is Confidential And Must Not Be Disclosed To Any Third Party Without The Written Permission Of STS Storage Systems Ltd. © Copyright STS.

Signing Block

Signed:	
Name:	
Date:	

Notes

ISO 9001
Quality
Management